FilmL.A., Inc.
6255 W Sunset Blvd, 12th Floor
Hollywood, CA 90028
t: (213)977-8600 - f: (213)977-8601
www.filmla.com

Summary Information

Permit No: F00138824 **Type of Permit:** FILMING **Release Date:** 07/02/2018

Production Company BOSS FILM PRODUCTIONS MAGNUM OPUS

Insured Company Name BOSS FILM PRODUCTIONS MAGNUM OPUS

Contact Phone No. 1 323- 997-4710
Contact Phone No. 2
Fax 323-997-4714
Address 7039 W. SUNSET BLVD
LOS ANGELES, California 90028

Production Title MAGNUM OPUS

Type of Production Feature

Producer GEORGIA KACANDES

Director QUENTIN TARANTINO

1st AD WILLIAM CLARK

Production Manager NATHAN KELLY

FilmL.A. Coordinator Tara Kramer

Location Manager RICK SCHULER / STEVE MAPEL
Primary Phone Mobile - 213-718-0087
Secondary Phone Mobile - 818-281-4733

Location Assistant Daniel Alvarez
Primary Phone Mobile - 5625729231
Secondary Phone

Fees

Posting 600	$414.00
Notification Charge	$164.00
FILMLA NON-REFUNDABLE FILM APPLICATION FEE	$685.00
LA CITY LANE AND STREET CLOSURE FEE	$312.00
LA CITY FIRE DEPARTMENT SPOT CHECK SURCHARGE	$85.00

Total Permit Fee $1,660.00

Number of Locations 1

NOT A PERMIT

Permit #F00138824

FilmL.A., Inc.
6255 W Sunset Blvd, 12th Floor
Hollywood, CA 90028
t: (213)977-8600 - f: (213)977-8601
www.filmla.com

Summary Information — Location

Permit Number	F00138824	**Location Manager**	RICK SCHULER / STEVE MAPEL
Production Company	BOSS FILM PRODUCTIONS MAGNUM O...	Primary Phone	Mobile - 213-718-0087
Insured Company	BOSS FILM PRODUCTIONS MAGNUM O...	Secondary Phone	Mobile - 818-281-4733
Production Title	MAGNUM OPUS		

Location Address Hollywood Blvd, Cherokee Ave - Las Palmas Ave, Los Angeles, CA, 90028

Location Type Street

Film Dates 7/3/2018 - 7/22/2018 07:00 - 19:00 20 days

Strike Dates 7/25/2018 - 7/31/2018 00:00 - 00:00

Open or Closed to the Public Open

Generic Conditions
Must Maintain 5' Clearance on Sidewalks/Walkways
Must maintain local/emergency access
No cast or crew parking on area streets
No interference with merchant activity.
Number of uniformed officers listed on the permit is a minimum requirement.
Permittee remains responsible for deploying a sufficient number of uniformed officers to provide traffic and crowd control to ensure the safety of the film crew and the public.
Traffic control must be done in accordance w/MUTCD
Traffic Officers Required
Uniformed officers shall have a copy of the film permit in their possession and are required to confirm that all traffic control signage devices are in place.

Please see attached documents
Hollywood btwn Cherokee & Las Palmas NS Curb - Magnum Opus.pdf
Hollywood btwn Cherokee & Las Palmas NS Curb+1 - Magnum Opus (Rev 1).pdf

Equipment on Location

Type	Quantity
5 or 10 ton trucks	5
Cast/Crew vehicles	100
Catering Truck	1
Cube Trucks	5
Generator	2
Honey Wagons	1
Picture vehicles	5
Portable restrooms	2
Stakebed Trucks	5

Personnel on Location

Type	Quantity
Crew	15
Off-Duty/Retired LAPD Officer(s)	2

NOT A PERMIT

FilmL.A., Inc.
6255 W Sunset Blvd, 12th Floor
Hollywood, CA 90028
t: (213)977-8600 - f: (213)977-8601
www.filmla.com

Summary Information — Location

Permit Number	F00138824	**Location Manager**	RICK SCHULER / STEVE MAPEL
Production Company	BOSS FILM PRODUCTIONS MAGNUM O...	Primary Phone	Mobile - 213-718-0087
Insured Company	BOSS FILM PRODUCTIONS MAGNUM O...	Secondary Phone	Mobile - 818-281-4733
Production Title	MAGNUM OPUS		

Vans 5

Filming Activities Equipment on sidewalk, in curb lane & across street; Intermittent traffic control - 2 minutes standard; Location is for prep activity only. ;

Jurisdiction **Political:** Los Angeles City - Council District 13 **Police:** Los Angeles Police Department **Fire:** Los Angeles City

Thomas Guide **Page:** 593 **Grid:** E4

Approvals

FILML.A. CLOSURES	Yulizza Ramirez
LOS ANGELES CITY DEPARTMENT OF PUBLIC WORKS	Vanessa Martin
LOS ANGELES CITY POLICE DEPARTMENT	Gabriel Aleman

Parking

Base Camp
Location Type : Filming Location

Crew Parking
Location Type : Other Location
6667 Hollywood Blvd, Los Angeles, CA, 90028

Posting "No Parking" signs N/S HOLLYWOOD BLVD, CHEROKEE AVE - LAS PALMAS AVE (ANYTIME)

Approximate Footage 301 - 600 **Log Number** 207216

Date(s) 7/3/2018 to 7/3/2018 **Time(s)** 00:00 to 00:00

Posting "No Parking" signs N/S HOLLYWOOD BLVD, CHEROKEE AVE -LAS PALMAS AVE (ANYTIME)

Approximate Footage 301 - 600 **Log Number** 207217

Date(s) 7/5/2018 to 7/6/2018 **Time(s)** 00:00 to 00:00

Posting "No Parking" signs W/S CHEROKEE, HOLLYWOOD BLVD. - SOUTH 150' (ANYTIME)
W/S LAS PALMAS, HOLLYWOOD BLVD. - SOUTH 200' (ANYTIME)

Approximate Footage 301 - 600 **Log Number** 207347

Date(s) 7/5/2018 to 7/6/2018 **Time(s)** 00:00 to 00:00

NOT A PERMIT

FilmL.A., Inc.
6255 W Sunset Blvd, 12th Floor
Hollywood, CA 90028
t: (213)977-8600 - f: (213)977-8601
www.filmla.com

Summary Information

Location

Permit Number	F00138824	**Location Manager**	RICK SCHULER / STEVE MAPEL
Production Company	BOSS FILM PRODUCTIONS MAGNUM O...	Primary Phone	Mobile - 213-718-0087
Insured Company	BOSS FILM PRODUCTIONS MAGNUM O...	Secondary Phone	Mobile - 818-281-4733
Production Title	MAGNUM OPUS		

Lane / Full Closure N/S CURB LANE PLUS ADJACANT LANE CLOSURE OF HOLLYWOOD BLVD., CHEROKEE AVE - LAS PALMAS AVE
7/3, 7/5, & 7/6. NO ACTIVITY ON 7/4.

Approximate Footage 0 - 300

Date(s) 7/3/2018 to 7/6/2018 **Time(s)** 09:00 to 15:00

Lane / Full Closure N/S CURB LANE CLOSURE OF HOLLYWOOD BLVD., CHEROKEE AVE - LAS PALMAS AVE

Approximate Footage 0 - 300

Date(s) 7/5/2018 to 7/6/2018 **Time(s)** 07:00 to 22:00

Lane / Full Closure N/S CURB LANE PLUS ADJACANT LANE CLOSURE OF HOLLYWOOD BLVD., CHEROKEE AVE - LAS PALMAS AVE
7/3, 7/5, & 7/6. NO ACTIVITY ON 7/4.

Approximate Footage 0 - 300

Date(s) 7/3/2018 to 7/6/2018 **Time(s)** 19:00 to 22:00

Lane / Full Closure N/S CURB LANE CLOSURE OF HOLLYWOOD BLVD., CHEROKEE AVE - LAS PALMAS AVE

Approximate Footage 0 - 300

Date(s) 7/3/2018 to 7/3/2018 **Time(s)** 07:00 to 22:00

NOT A PERMIT

Permit #F00138824

W20-1 W20-5 W1-6 (L) C30(CA) W4-2(RT) R3-7

Ⓢ TRAFFIC SIGNAL

● TRAFFIC CONE

TYPE I W/ SIGN

FLASHING ARROW SIGN (F.A.S.)

N

ALL TRAFFIC CONTROL WILL BE INSTALLED AND CONFORM TO THE MUTCD AND WATCH MINIMUM REQUIREMENTS

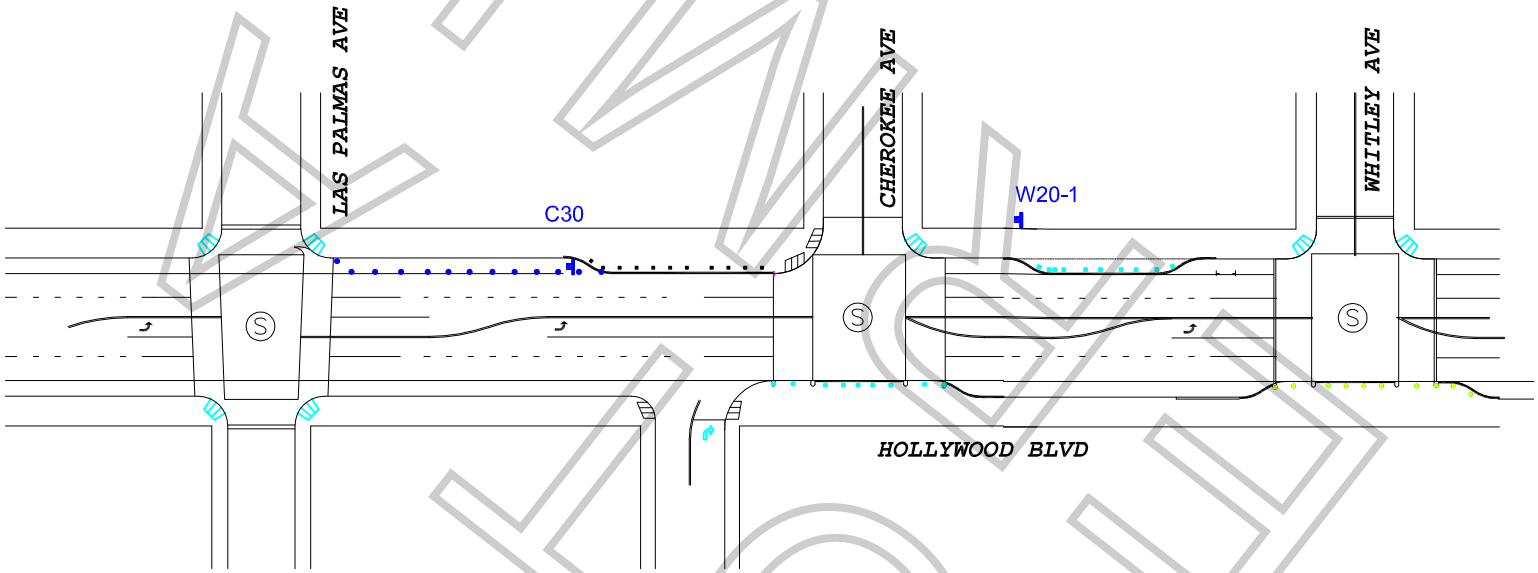

FILMONE

WORK ZONE TRAFFIC CONTROL PLAN
GENERAL NOTES

1. DATE/TIME: 7-3-18, 7-5-18, & 7-6-18 FROM 07:00 HOURS TO 22:00 HOURS.

2. ALL SIGNING, STRIPING, AND TRAFFIC CONTROL DEVICES SHALL CONFORM TO THE (CURRENT) STATE OF CALIFORNIA DEPARTMENT OF TRANSPORTATION (CALTRANS) STANDARD PLANS AND STANDARD SPECIFICATIONS, CALIFORNIA MUTCD, AND ANY ADDENDUMS THERETO, AND AS SHOWN ON THESE PLANS, SYMBOLS AND ABBREVIATIONS USED ARE SHOWN ON CALTRANS STANDARD PLANS.
3. THERE WILL BE NO INTERFERENCE WITH TRAFFIC SIGNALS OR CROSSWALKS.
4. CONES WILL BE 28" MINIMUM HEIGHT AND HAVE REFLECTORIZED SLEEVES FOR NIGHT WORK.
5. POLICE WILL DIRECT TRAFFIC IF NECESSARY.

TCP FOR:	BOSS FILMS PRODUCTIONS: "MAGNUM OPUS"
LOCATION:	NORTH SIDE CURB - HOLLYWOOD BLVD FROM CHEROKEE TO WHITLEY CITY OF LOS ANGELES, CA
CONTACT:	RICK SCHULER PH# 213-718-0087
	JCL TRAFFIC SERVICES (213) 622-9775 C31-CA Lic # 805357
DATE / REVISIONS	DRAFTER: MARIO MENJIVAR
	SCALE: N.T.S.
	FILM LA: TK

Permit #F00138824

W20-1

W20-5

W1-6 (L)

C30(CA)

W4-2(RT)

R3-7

Ⓢ TRAFFIC SIGNAL

● TRAFFIC CONE

TYPE I W/ SIGN

FLASHING ARROW SIGN (F.A.S.)

ALL TRAFFIC CONTROL WILL BE INSTALLED AND CONFORM TO THE MUTCD AND WATCH MINIMUM REQUIREMENTS

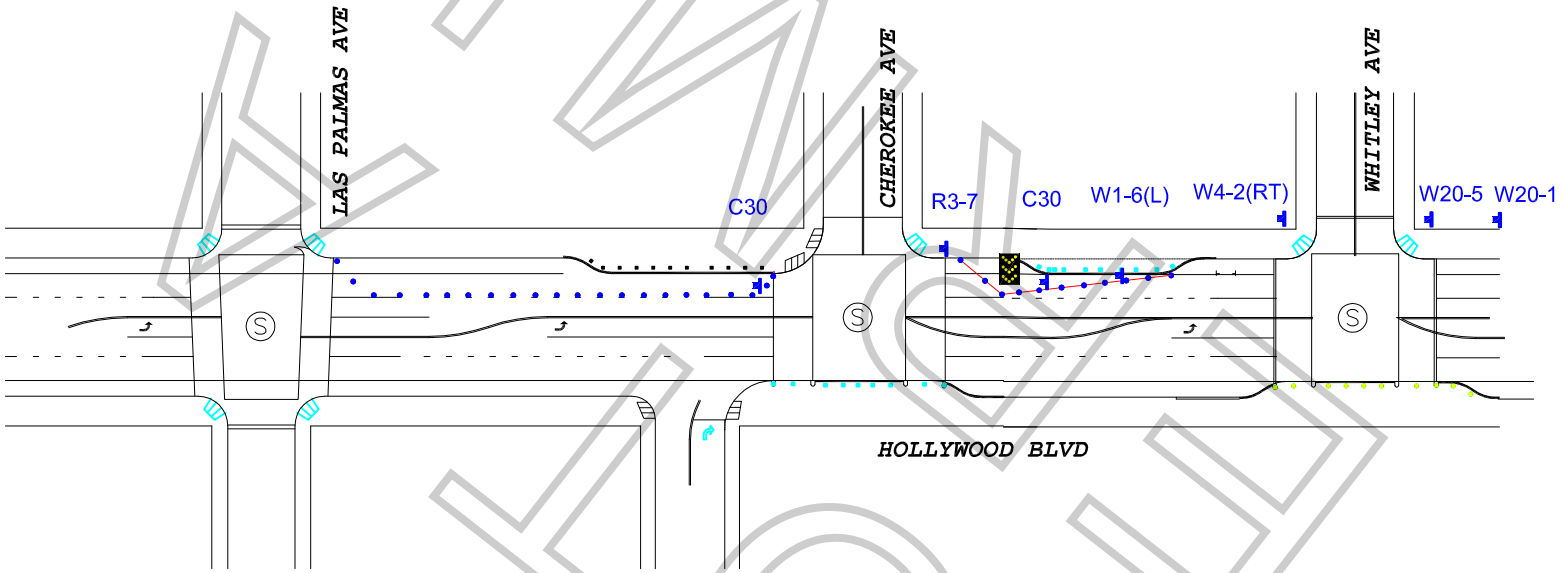

WORK ZONE TRAFFIC CONTROL PLAN
GENERAL NOTES

1. DATE/TIME: 7-3-18, 7-5-18, & 7-6-18 FROM 09:00 HOURS TO 15:00 HOURS & 19:00 HOURS TO 22:00 HOURS.

2. ALL SIGNING, STRIPING, AND TRAFFIC CONTROL DEVICES SHALL CONFORM TO THE (CURRENT) STATE OF CALIFORNIA DEPARTMENT OF TRANSPORTATION (CALTRANS) STANDARD PLANS AND STANDARD SPECIFICATIONS, CALIFORNIA MUTCD, AND ANY ADDENDUMS THERETO, AND AS SHOWN ON THESE PLANS, SYMBOLS AND ABBREVIATIONS USED ARE SHOWN ON CALTRANS STANDARD PLANS.
3. THERE WILL BE NO INTERFERENCE WITH TRAFFIC SIGNALS OR CROSSWALKS.
4. CONES WILL BE 28" MINIMUM HEIGHT AND HAVE REFLECTORIZED SLEEVES FOR NIGHT WORK.
5. POLICE WILL DIRECT TRAFFIC IF NECESSARY.

TCP FOR:	BOSS FILMS PRODUCTIONS: "MAGNUM OPUS"
LOCATION:	N/S CURB & ADJACENT - HOLLYWOOD BLVD FROM CHEROKEE TO WHITLEY CITY OF LOS ANGELES, CA
CONTACT:	RICK SCHULER PH# 213-718-0087
	JCL TRAFFIC SERVICES (213) 622-9775 C31-CA Lic # 805357
DATE / REVISIONS	
DRAFTER:	MARIO MENJIVAR
SCALE:	N.T.S.
FILM LA:	TK

FILMLA